



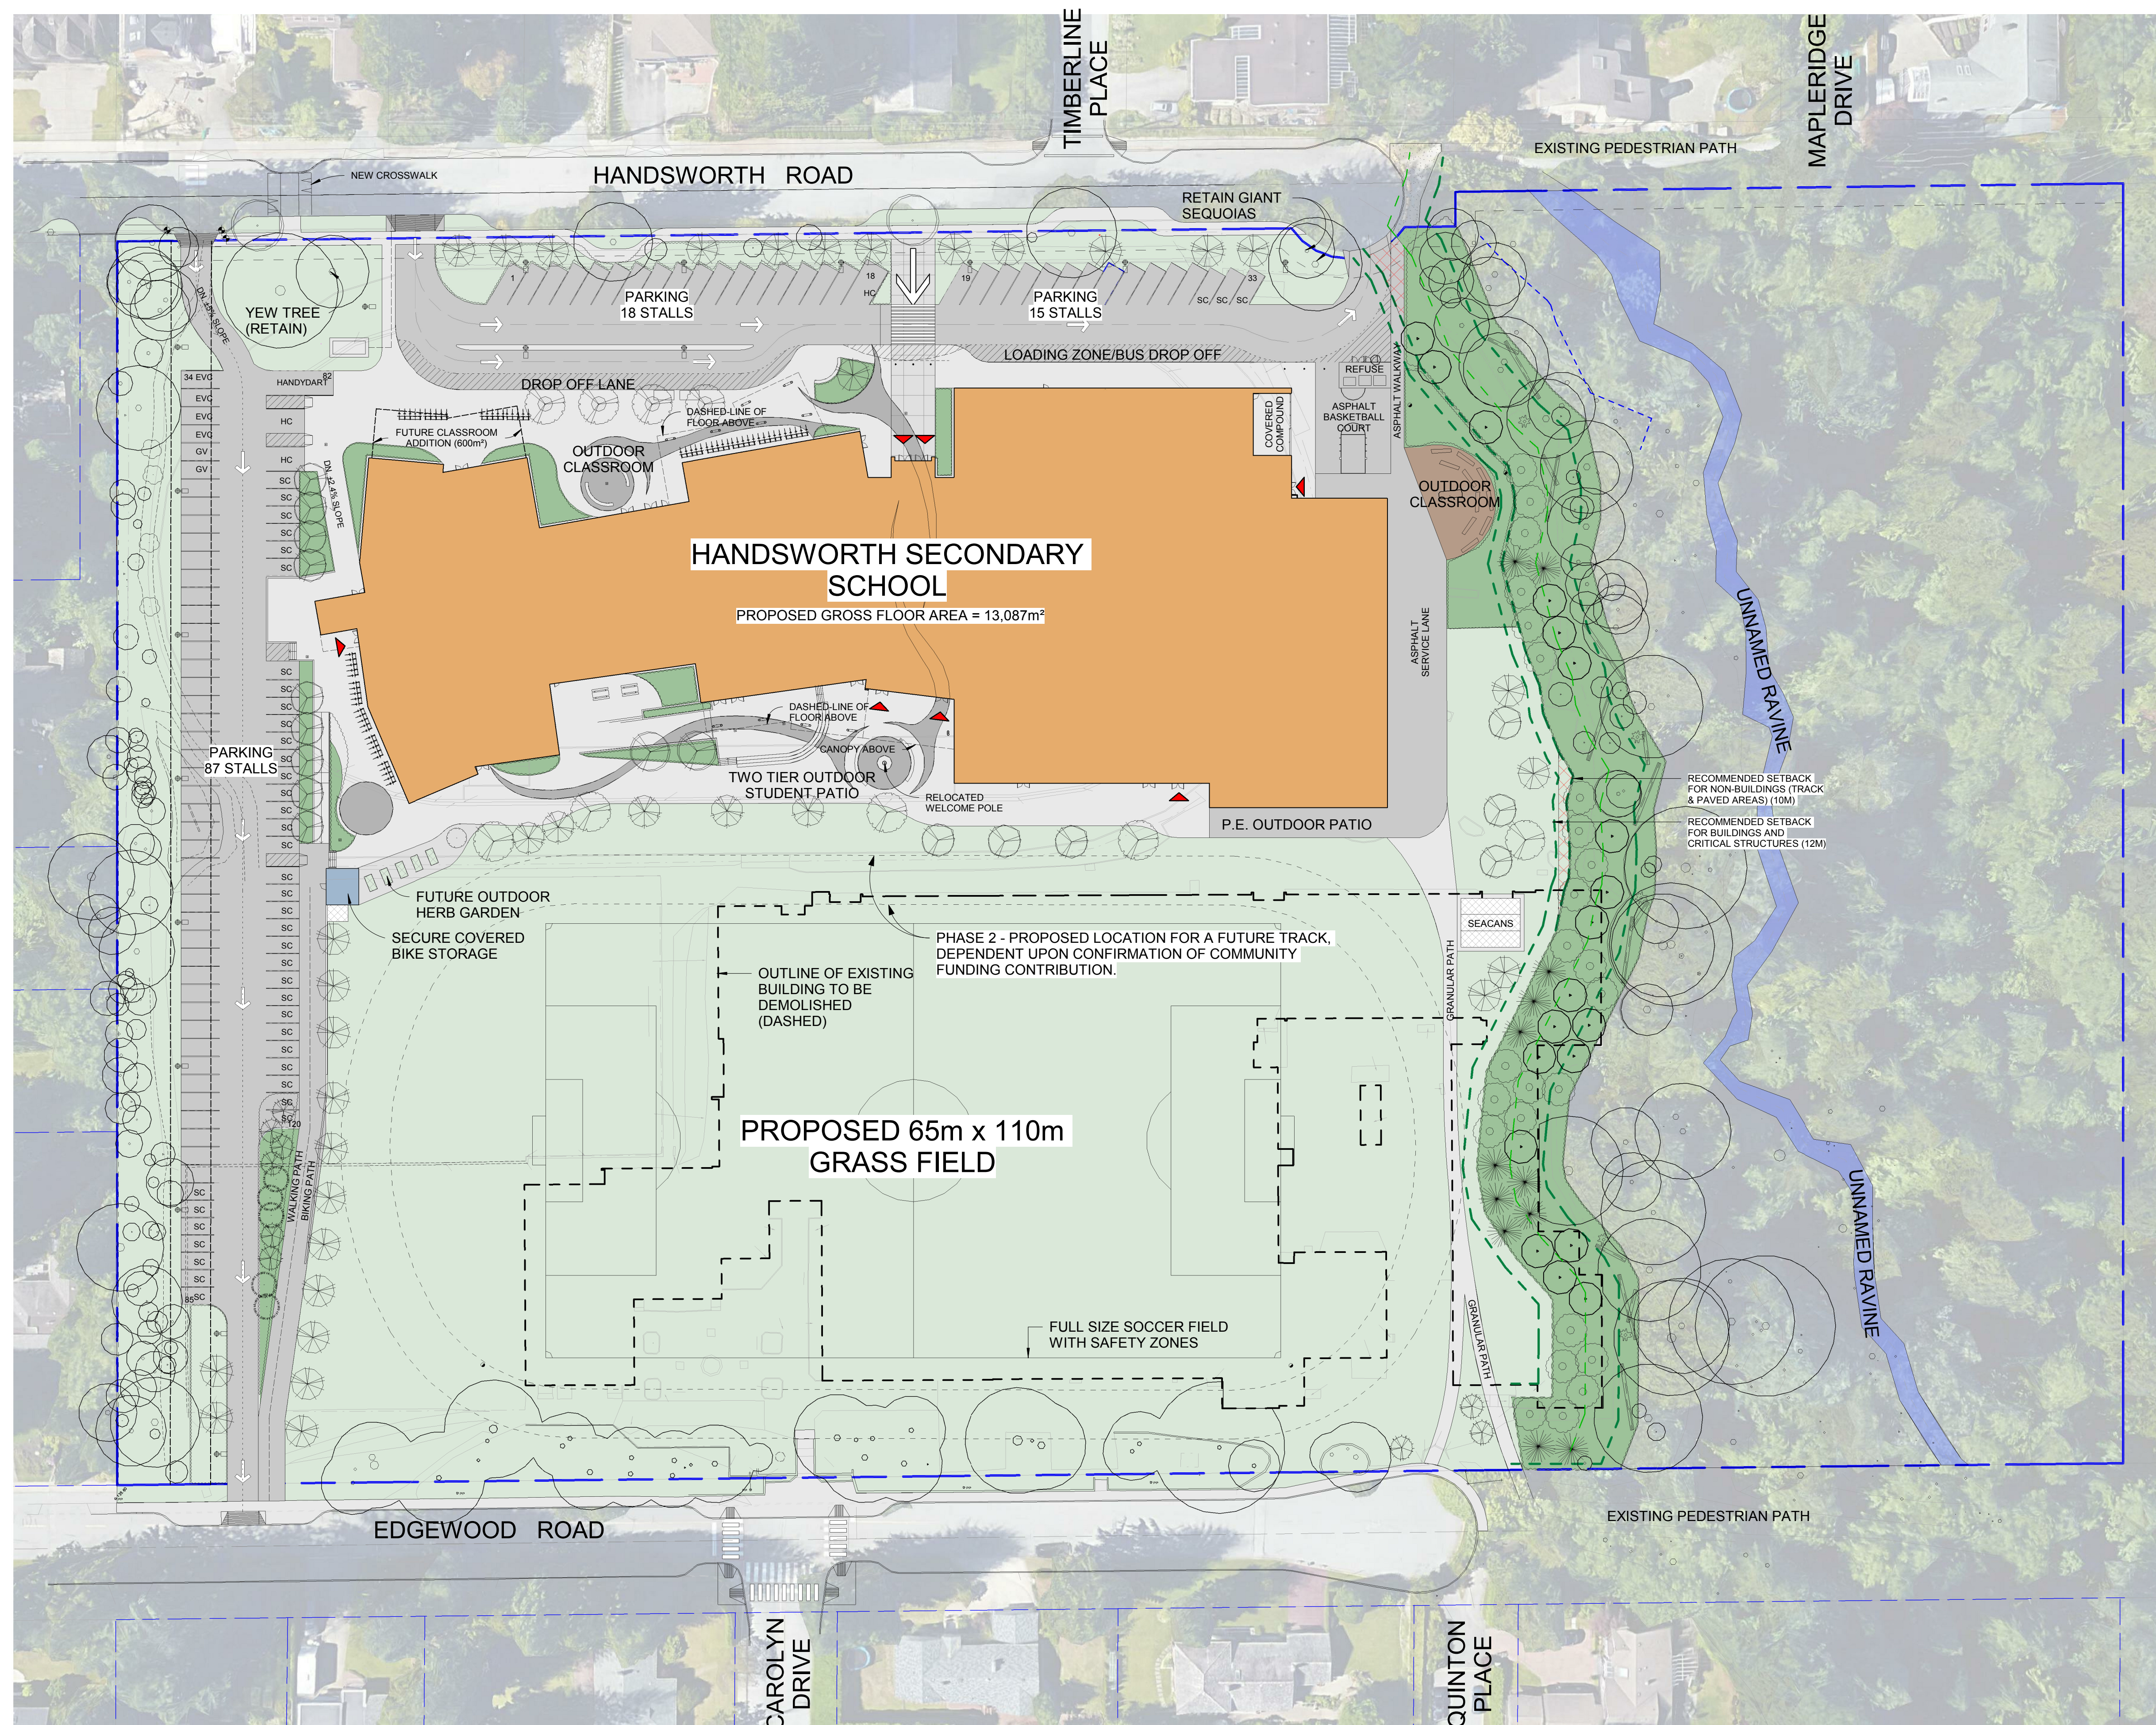




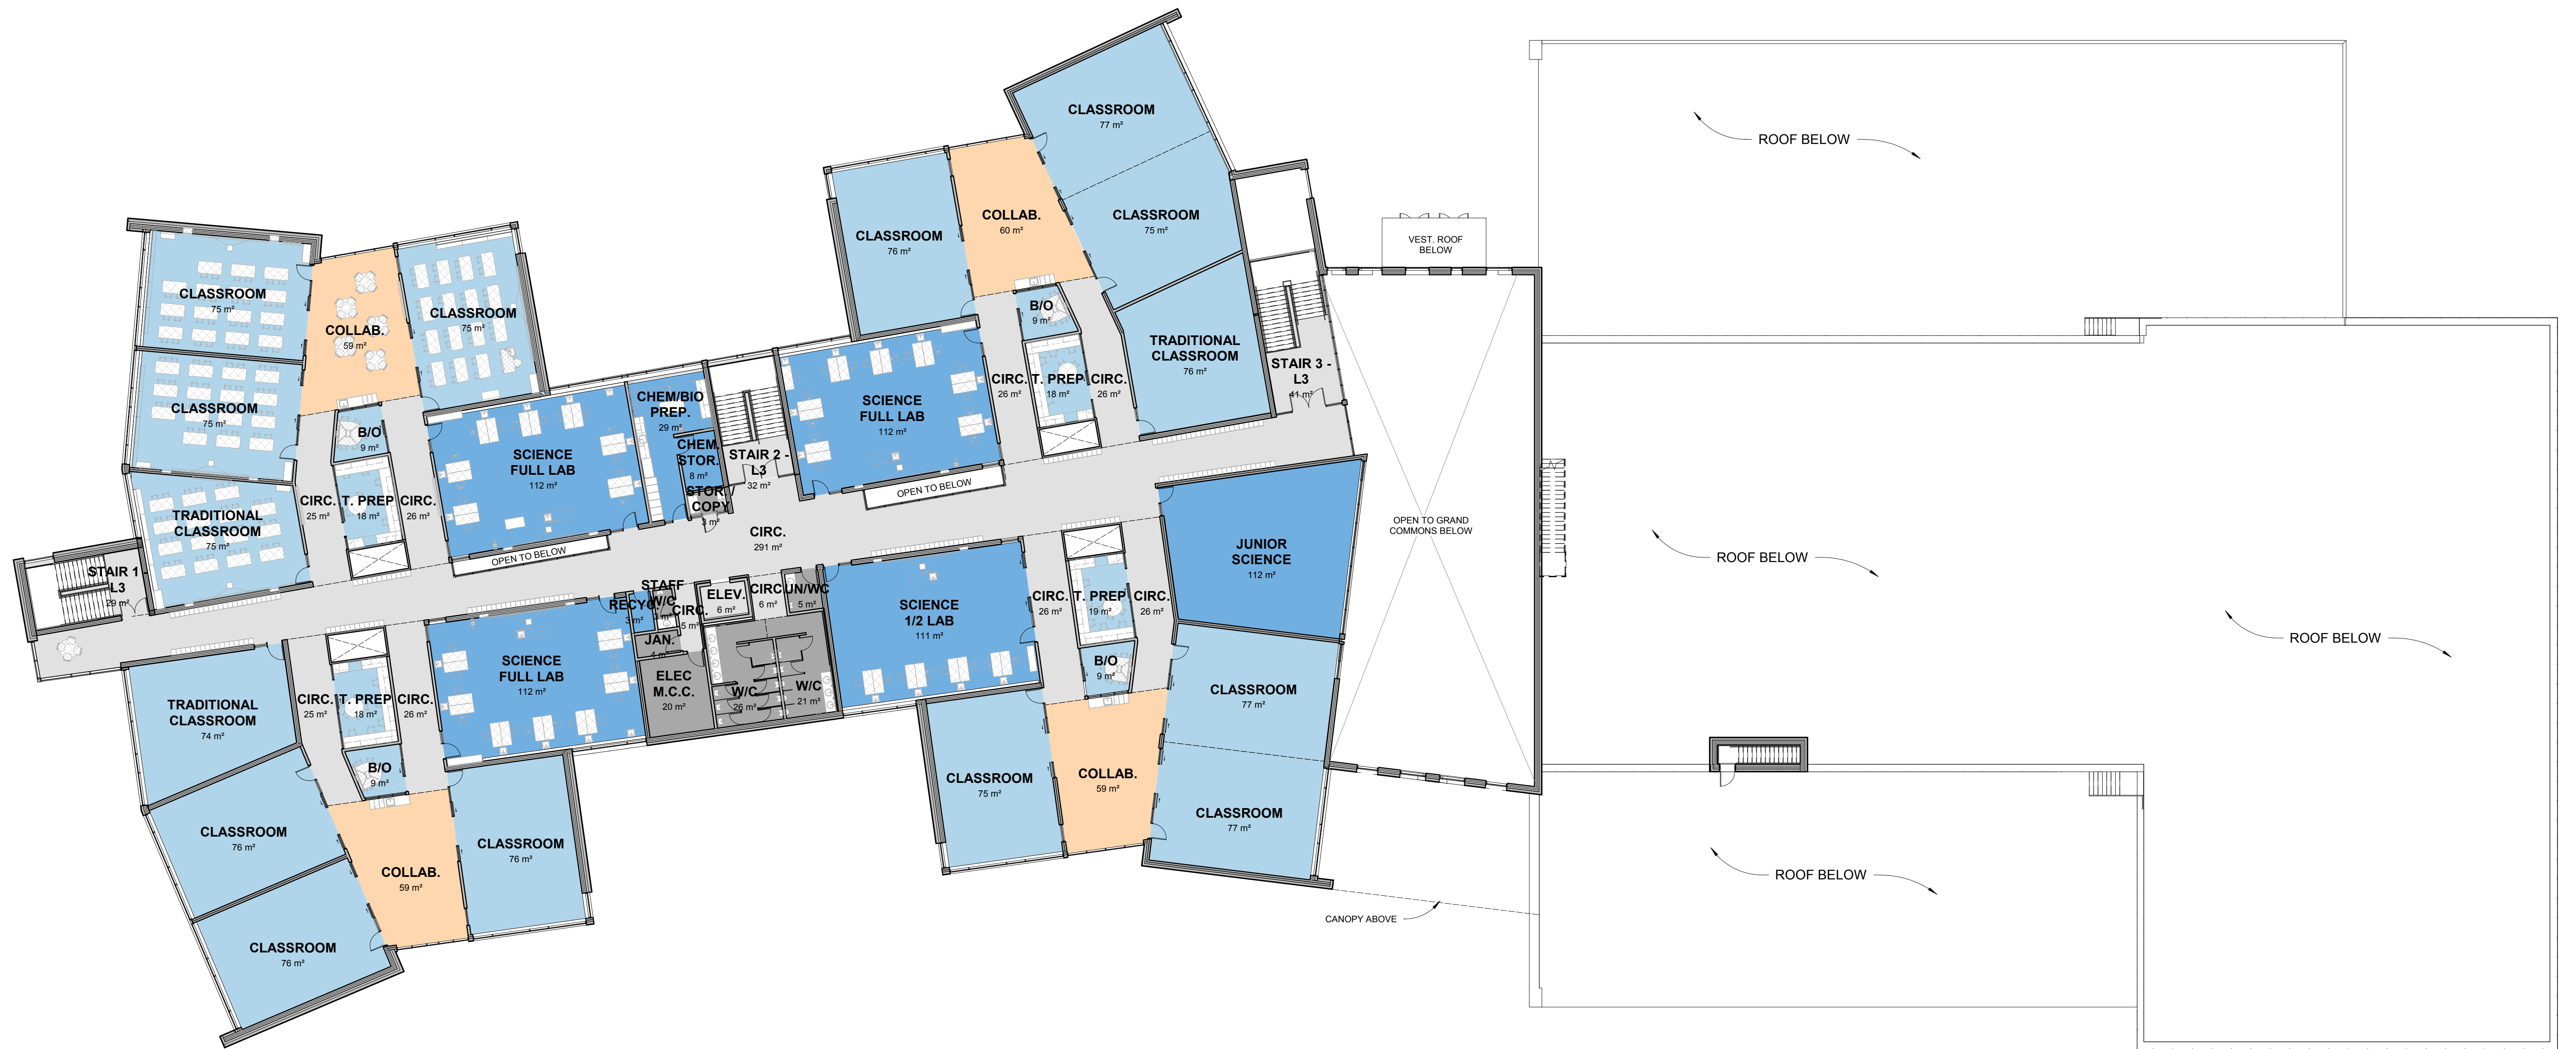



NORTH ELEVATION
1 : 200

MAIN ENTRANCE

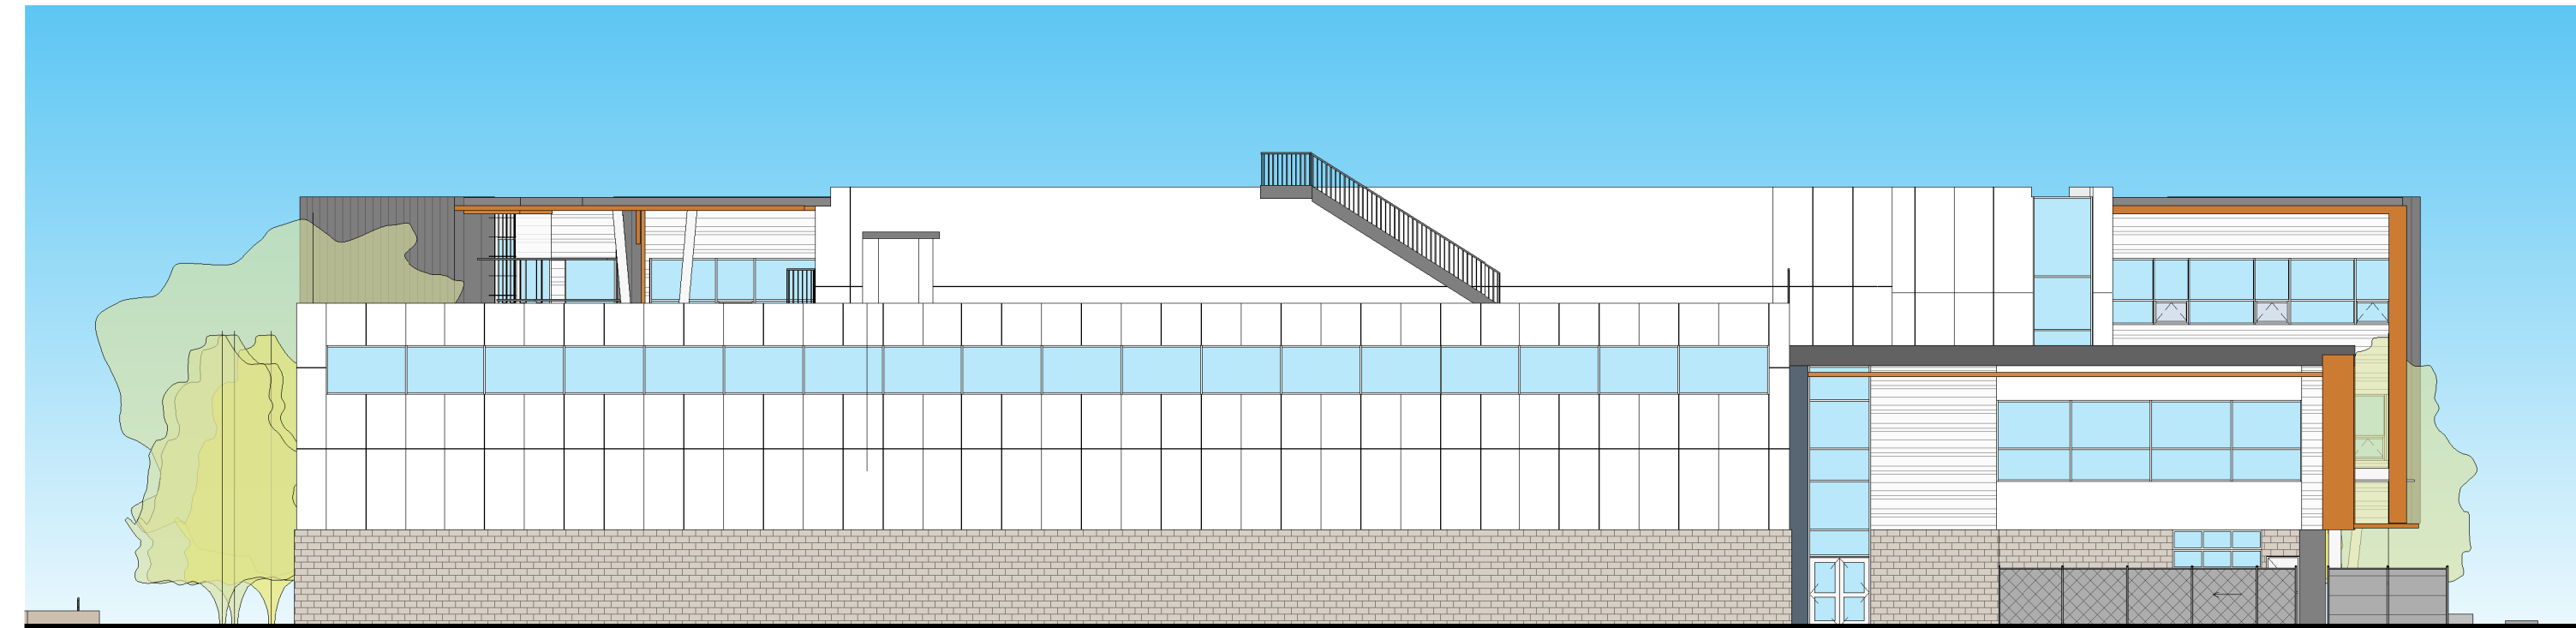


EAST ELEVATION
1 : 200

GYMNASIUM

TECH. ED.
COMPOUND



WEST ELEVATION
1 : 200

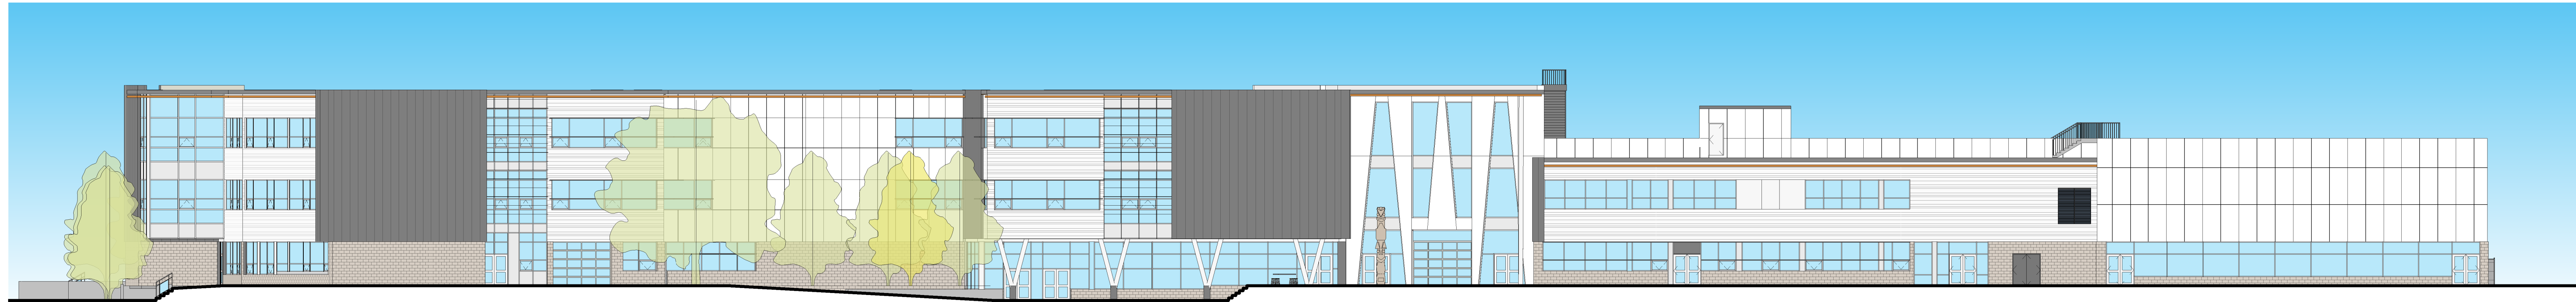


SOUTH ELEVATION
1 : 200

OUTDOOR AMPHITHEATRE AT LIBRARY
(PARTIALLY COVERED)


STUDENT PATIO



PRE-FINISHED STANDING
SEAM METAL CLADDING

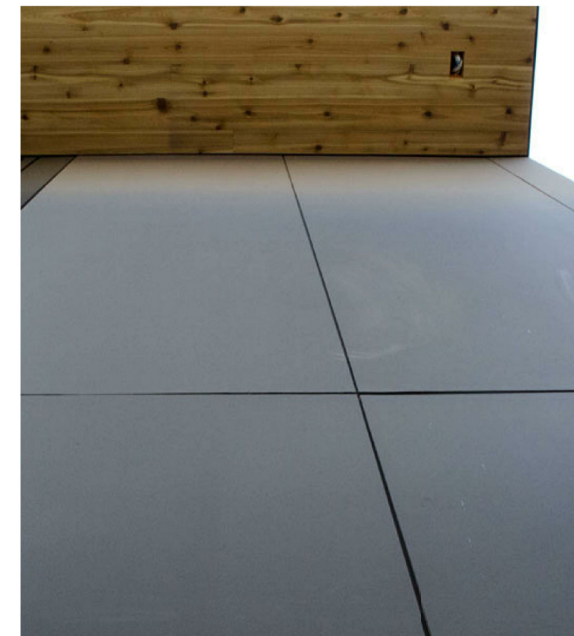


HIGH-DENSITY GLASS
FIBRE-REINFORCED
CONCRETE PANEL

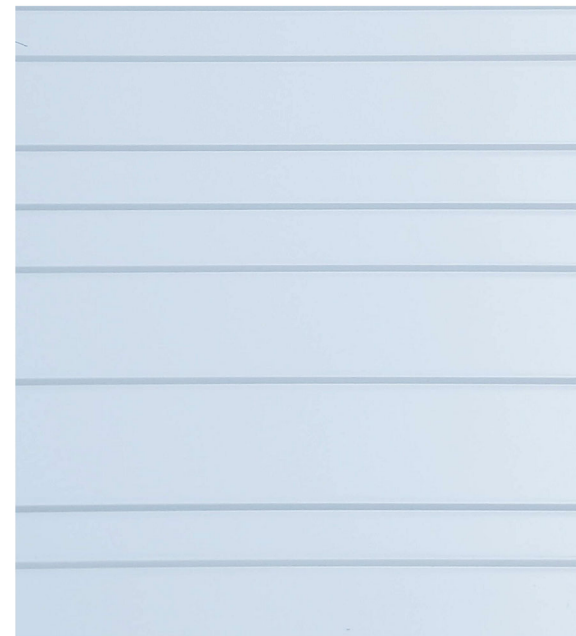

PREFINISHED
HORIZONTAL METAL
CLADDING



OPAQUE GLASS
SPANDREL PANELS

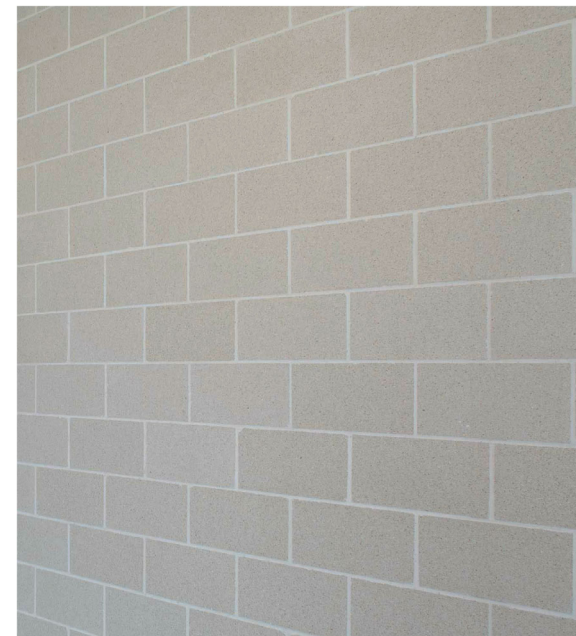

MASONRY VENEER



GLASS CANOPY AND
PAINTED STEEL
STRUCTURE



WOOD-LOOK METAL
SOFFIT









